



Permit #S00076522-A

FilmL.A., Inc.
6255 W Sunset Blvd, 12th Floor
Hollywood, CA 90028
t: (213)977-8600 - f: (213)977-8601
www.filmla.com

Summary Information

Permit No: S00076522-A

Type of Permit: STILL

Release Date: 03/28/2014

Production Company FERGUSON & KATZMAN
PHOTOGRAPHY

Insured Company FERGUSON & KATZMAN
Name PHOTOGRAPHY

Contact Phone No. 1 213-712-3236

Contact Phone No. 2 314-241-3811

Fax

Address 2745 LOCUST STREET
ST. LOUIS, Missouri 63103

Production Title HUMANA

Type of Production Still Photo

Producer CONNIE CONWAY

Director NA NA

1st AD NA NA

Production Manager NA NA

FilmL.A. Coordinator Adrian Fayad

Location Manager CONNIE CONWAY

Primary Phone Mobile - 213-712-3236

Secondary Phone Office - 314-241-3811

Location Assistant NA NA

Primary Phone Mobile - 000-000-0000

Secondary Phone

Fees

Posting 300 \$138.00

Total Permit Fee \$915.00

Notification Charge \$465.00

Number of Locations 3

LA CITY LANE AND STREET CLOSURE FEE \$312.00



FilmL.A., Inc.
6255 W Sunset Blvd, 12th Floor
Hollywood, CA 90028
t: (213)977-8600 - f: (213)977-8601
www.filmla.com

Summary Information**Location****Location 1 of 3****Page 1 of 1**

Permit Number	S00076522-A	Location Manager	CONNIE CONWAY
Production Company	FERGUSON & KATZMAN PHOTOGRAPHY	Primary Phone	Mobile - 213-712-3236
Insured Company	FERGUSON & KATZMAN PHOTOGRAPHY	Secondary Phone	Office - 314-241-3811
Production Title	HUMANA		

Location Address 4215 Babcock Ave, Los Angeles , CA 91316**Location Type** Private Residence**Film Dates** 3/29/2014 - 3/29/2014 07:00 - 20:00 1 day**Open or Closed to the Public** Closed

Generic Conditions *PERMITEE IS RESPONSIBLE FOR FILLING OUT ATTACHED L.A. CITY AND/OR L.A. COUNTY FIRE INSPECTION CHECKLIST PRIOR TO FILMING ACTIVITIES AT THIS LOCATION. IF FORM NOT FILLED OUT, OR IF PERMIT NOT ADHERED TO, A FIRE OFFICER MAY BE ASSIGNED.*
Community Survey Obtained
Must Maintain 5' Clearance on Sidewalks/Walkways
No cast or crew parking on area streets
No interference with vehicular or pedestrian traffic

Equipment on Location	Type	Quantity	Personnel on Location	Type	Quantity
	Cast/Crew vehicles	25		Cast	7
	Cube Trucks	2		Crew	23
	Motor Homes	1		Spot Check	1

Filming Activities Equipment on property; Equipment on sidewalk only.; Exterior establishing shots; Exterior models against scenery; Interior models against scenery;

Jurisdiction	Political: Los Angeles City - Council District 02	Police: Los Angeles Police Department	Fire: Los Angeles City
---------------------	--	--	-------------------------------

Thomas Guide Page: 562**Grid:** F5**Approvals** LOS ANGELES POLICE DEPARTMENT

Sam Park

Parking	Base Camp	Crew Parking	4032 Whitsett Ave, Los Angeles, CA, 91604
	Location Type : Filming Location	Location Type : Other Location	

Parking Notes

CREW PARKING AT CHURCH. SPOT CHECK PER INS. OWENS

Posting "No Parking" signs POST - 300' IN FRONT OF LOCATION (150' EITHER SIDE OF LOCATION)**Approximate Footage** 0 - 300**Log Number** 76296**Date(s)** 3/29/2014 to 3/29/2014**Time(s)** 07:00 to 20:00



FilmL.A., Inc.
6255 W Sunset Blvd, 12th Floor
Hollywood, CA 90028
t: (213)977-8600 - f: (213)977-8601
www.filmla.com

Summary Information**Location****Location 2 of 3****Page 1 of 1**

Permit Number	S00076522-A	Location Manager	CONNIE CONWAY
Production Company	FERGUSON & KATZMAN PHOTOGRAPHY	Primary Phone	Mobile - 213-712-3236
Insured Company	FERGUSON & KATZMAN PHOTOGRAPHY	Secondary Phone	Office - 314-241-3811
Production Title	HUMANA		

Location Address 1174 S La Brea Ave, Los Angeles, CA, 90019**Location Type** Store front**Film Dates** 3/30/2014 - 3/30/2014 07:00 - 11:00 1 day**Open or Closed to the Public** Closed

Generic Conditions *PERMITEE IS RESPONSIBLE FOR FILLING OUT ATTACHED L.A. CITY AND/OR L.A. COUNTY FIRE INSPECTION CHECKLIST PRIOR TO FILMING ACTIVITIES AT THIS LOCATION. IF FORM NOT FILLED OUT, OR IF PERMIT NOT ADHERED TO, A FIRE OFFICER MAY BE ASSIGNED.*
Equipment vehicles may park on one side of the street only.
Must Maintain 5' Clearance on Sidewalks/Walkways
No cast or crew parking on area streets
No interference with merchant activity.
No interference with vehicular or pedestrian traffic
No stopping or setting up in front of merchants or residents without prior approval

Equipment on Location	Type	Quantity	Personnel on Location	Type	Quantity
	Cast/Crew vehicles	25		Cast	7
	Cube Trucks	2		Crew	23
	Motor Homes	1			

Filming Activities Equipment on property; Equipment on sidewalk only.; Exterior establishing shots; Exterior models against scenery; Interior models against scenery;

Jurisdiction	Political: Los Angeles City - Council District 10	Police: Los Angeles Police Department	Fire: Los Angeles City
---------------------	--	--	-------------------------------

Thomas Guide Page: 633**Grid:** D4**Approvals** LOS ANGELES POLICE DEPARTMENT

Mark Buck

Parking **Base Camp**
Location Type : Filming Location**Crew Parking**
Location Type : Filming Location**Posting "No Parking" signs** POST IN FRONT OF 1174 S. LA BREA AVE. 300'**Approximate Footage** 0 - 300**Log Number** 76297**Date(s)** 3/30/2014 to 3/30/2014**Time(s)** 07:00 to 13:00



FilmL.A., Inc.
6255 W Sunset Blvd, 12th Floor
Hollywood, CA 90028
t: (213)977-8600 - f: (213)977-8601
www.filmla.com

Summary Information**Location****Location 3 of 3****Page 1 of 1**

Permit Number	S00076522-A	Location Manager	CONNIE CONWAY
Production Company	FERGUSON & KATZMAN PHOTOGRAPHY	Primary Phone	Mobile - 213-712-3236
Insured Company	FERGUSON & KATZMAN PHOTOGRAPHY	Secondary Phone	Office - 314-241-3811
Production Title	HUMANA		

Location Address 2000 Ave Of The Stars, LOS ANGELES, CA, 90067**Location Type** Office Building**Film Dates** 3/30/2014 - 3/30/2014 11:00 - 20:00 1 day**Open or Closed to the Public** Closed

Generic Conditions All travel lanes and bike lanes shall be closed per the WATCH manual.
Equipment vehicles may park on one side of the street only.
Must Maintain 5' Clearance on Sidewalks/Walkways
No cast or crew parking on area streets
No interference with vehicular or pedestrian traffic
Number of uniformed officers listed on the permit is a minimum requirement. Permittee remains responsible for deploying a sufficient number of uniformed officers to provide traffic and crowd control to ensure the safety of the film crew and the public.
Traffic control must be done in accordance w/MUTCD
Uniformed officers shall have a copy of the film permit in their possession and are required to confirm that all traffic control signage devices are in place.

Please see attached document Constellation btw Driveway East 150' SS Curb - FERGUSON KATZMAN.pdf

Equipment on Location	Type	Quantity	Personnel on Location	Type	Quantity
	Cast/Crew vehicles	25		Cast	7
	Cube Trucks	2		Crew	23
	Motor Homes	1		Off-Duty/Retired LAPD Officer(s)	1
				Spot Check	1

Filming Activities Equipment on property; Exterior establishing shots; Exterior models against scenery;

Jurisdiction	Political: Los Angeles City - Council District 05	Police: Los Angeles Police Department	Fire: Los Angeles City
---------------------	--	--	-------------------------------

Thomas Guide Page: 632**Grid:** E3

Approvals FILMLA. CLOSURES
LOS ANGELES CITY DEPARTMENT OF PUBLIC WORKS
LOS ANGELES POLICE DEPARTMENT

Donna Washington
David Chanquin
Sam Park

Parking **Base Camp**
Location Type : Filming Location

Crew Parking
Location Type : Filming Location

Lane / Full Closure S/S CURB LANE CLOSURE CONSTELLATION BLVD., EAST SIDE OF DRIVEWAY - 150' EAST**Approximate Footage** 0 - 300**Date(s)** 3/30/2014 to 3/30/2014**Time(s)** 11:00 to 20:00

W20-1	W20-5	W1-6 (1)

C30(CA)

⑤ TRAFFIC SIGNAL


- TRAFFIC CONE

TYPE I W/ SIGN

 HIGH LEVEL WARNING DEVICE

**ALL TRAFFIC CONTROL
WILL BE INSTALLED TO
MEET OR EXCEED
THE MUTCD AND WATCH
MINIMUM REQUIREMENTS**

FILM L.A.:
ADRIAN FAYYAD

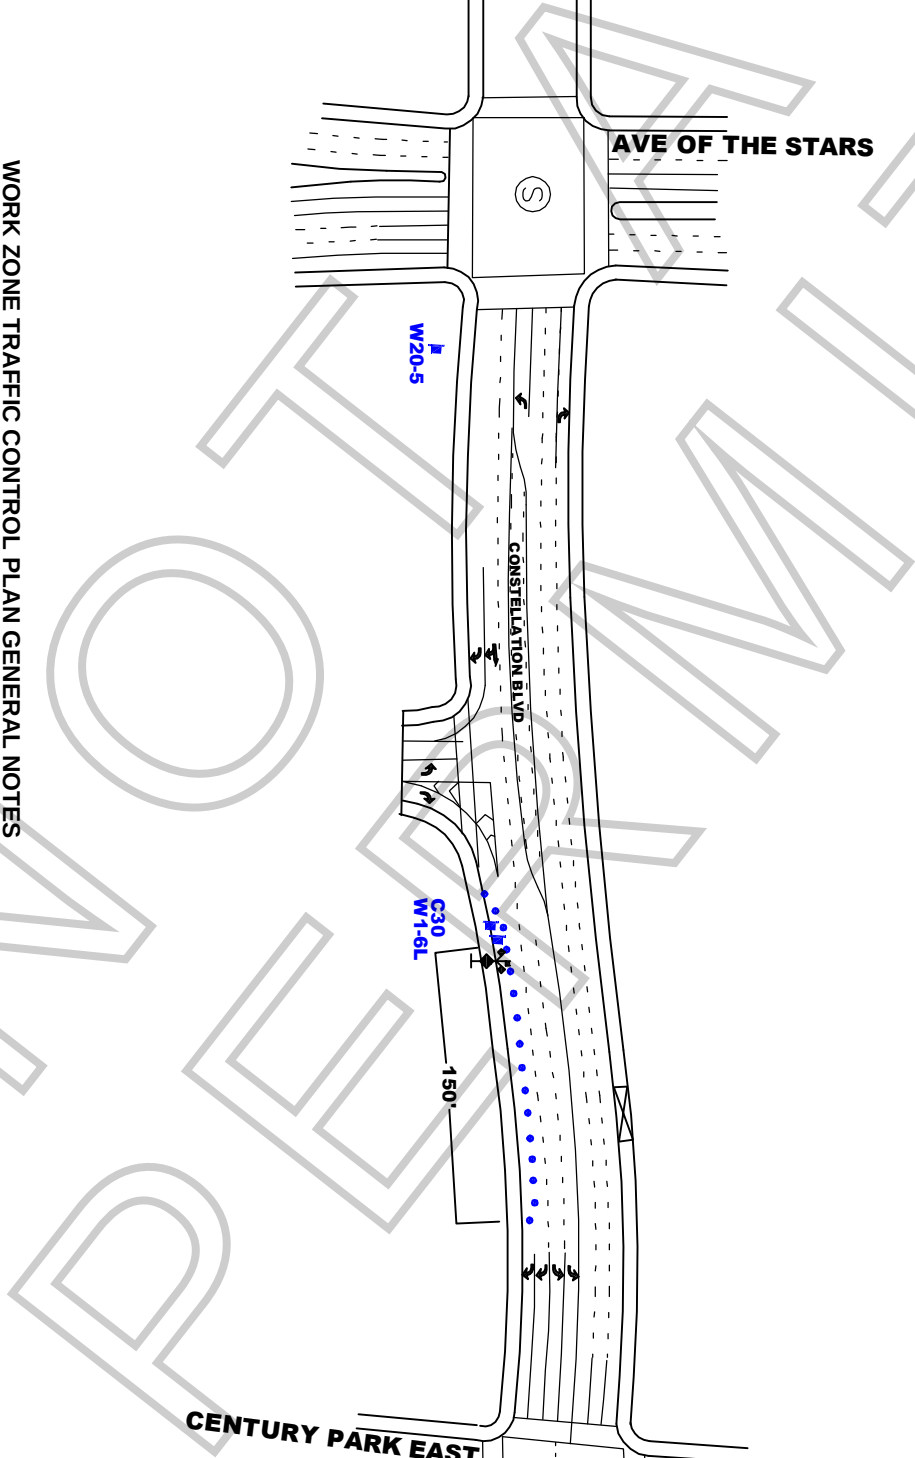

1. **DATE/TIME: 3-30-14 FROM 11:00 HOURS TO 20:00 HOURS.**
2. ALL SIGNING, STRIPING, AND TRAFFIC CONTROL DEVICES SHALL CONFORM TO THE (CURRENT) STATE OF CALIFORNIA DEPARTMENT OF TRANSPORTATION (CALTRANS) STANDARD PLANS AND STANDARD SPECIFICATIONS, CALIFORNIA MUTCD, AND ANY ADDENDUMS THERE TO, AND AS SHOWN ON THESE PLANS, SYMBOLS AND ABBREVIATIONS USED ARE SHOWN ON CALTRANS STANDARD PLANS.
3. THERE WILL BE NO INTERFERENCE WITH TRAFFIC SIGNALS OR CROSSWALKS.
4. CONES WILL BE 28" MINIMUM HEIGHT AND HAVE REFLECTORIZED SLEEVES FOR NIGHT WORK.
5. POLICE WILL DIRECT TRAFFIC IF NECESSARY.

JCL TRAFFIC SERVICES,
2334 E. EIGHTH ST., CA 90021
Ph: (213) 622-9775
Fax: (213) 622-9790
CA Lic # 805357
TRAFFIC PLAN BY:
EDY RAMIREZ

Traffic control plan is drawn per MUTCD &
2012 Work Area Traffic Control Handbook



TRAFFIC CONTROL FOR:
FERGUSON KATZMAN
"HUMANA"

TRAFFIC CONTROL FOR:

PROJECT LOCATION:

LOCATION CONTACT:

CONSTELLATION
MIDBLOCK DRIVEWAY EAST 150'
CITY OF LOS ANGELES, CA

DENISE WHEELER
OFFICE# 818.347.9929

REV#	DATE	REVISION	DESCRIPTION

SCALE: N.T.S. SHEET: 1 OF 1